Preliminary Lot Detail Plan

Lot 5224 DP 1179880

Road 502, Georges Fair

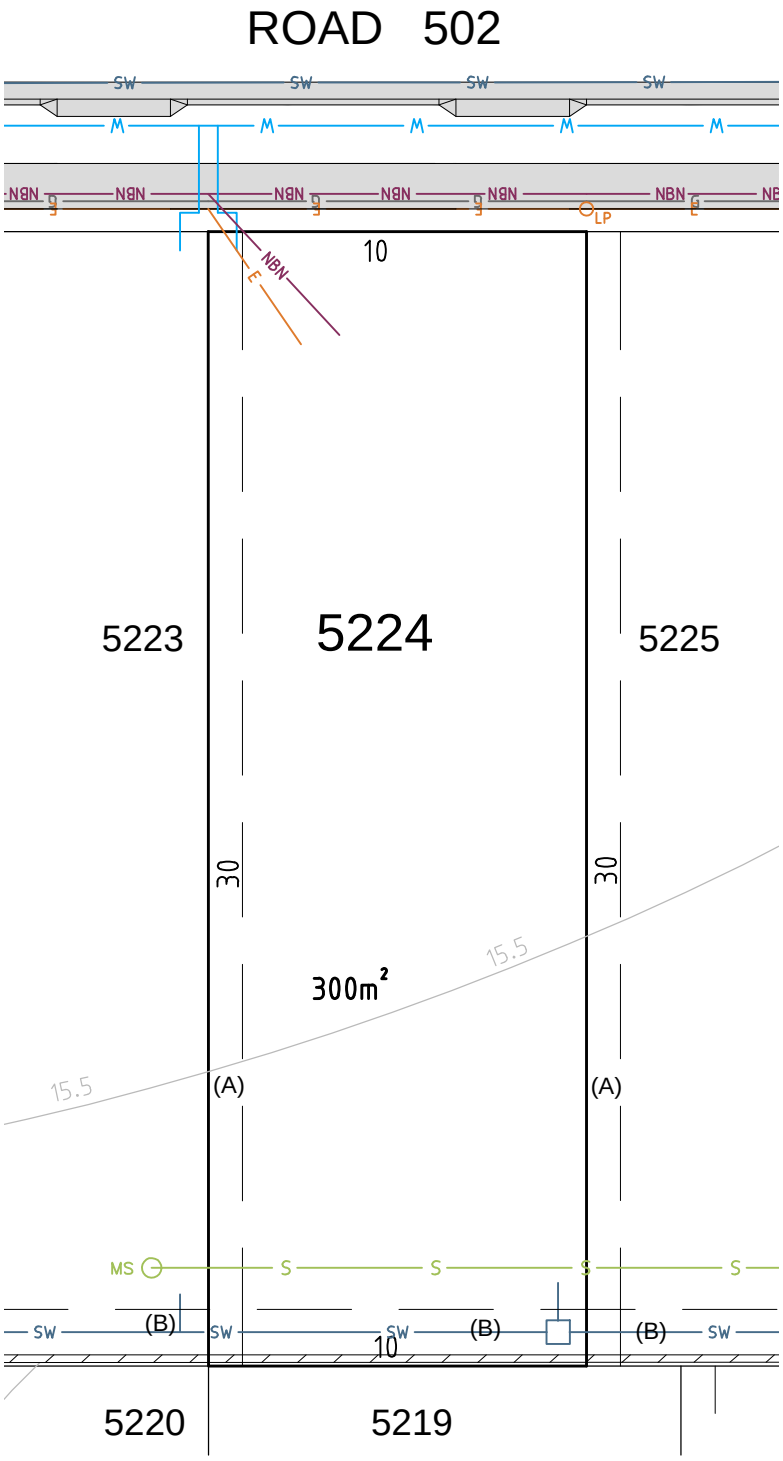

Legend

S — SMH MS RP	Sewer main, manhole, maintenance shaft, rodding point
W — H SV	Watermain, hydrant, stop valve
SW	Stormwater pipe, pit
E — LP	Electricity services, pillar, light pole
NBN	NBN services, pit
G	Gas main
8.2	Design surface contour
	Design batter
	Design retaining wall
(A)	Easement for access, building, maintenance & support 0.9 wide
(B)	Easement to drain water 1.5 wide
(C)	Easement for padmount substation 2.75 wide
(D)	Restriction on the use of land
(E)	Restriction on the use of land

Notes:

1.) For zero lot line housing development refer to georges fair - zero lot line house construction guidelines.
2.) Contours are based on design plan information only and are subject to construction.
3.) Utility servicing details are based on preliminary design information. Final location is subject to final design and construction.

Scale: 1:200@A4
Date: Jan 2013

PREPARED BY:
PROUST&GARDNER
CONSULTING PTY LIMITED
SURVEYORS & PLANNERS

A Residential Development by Investa Property Group
INVESTA